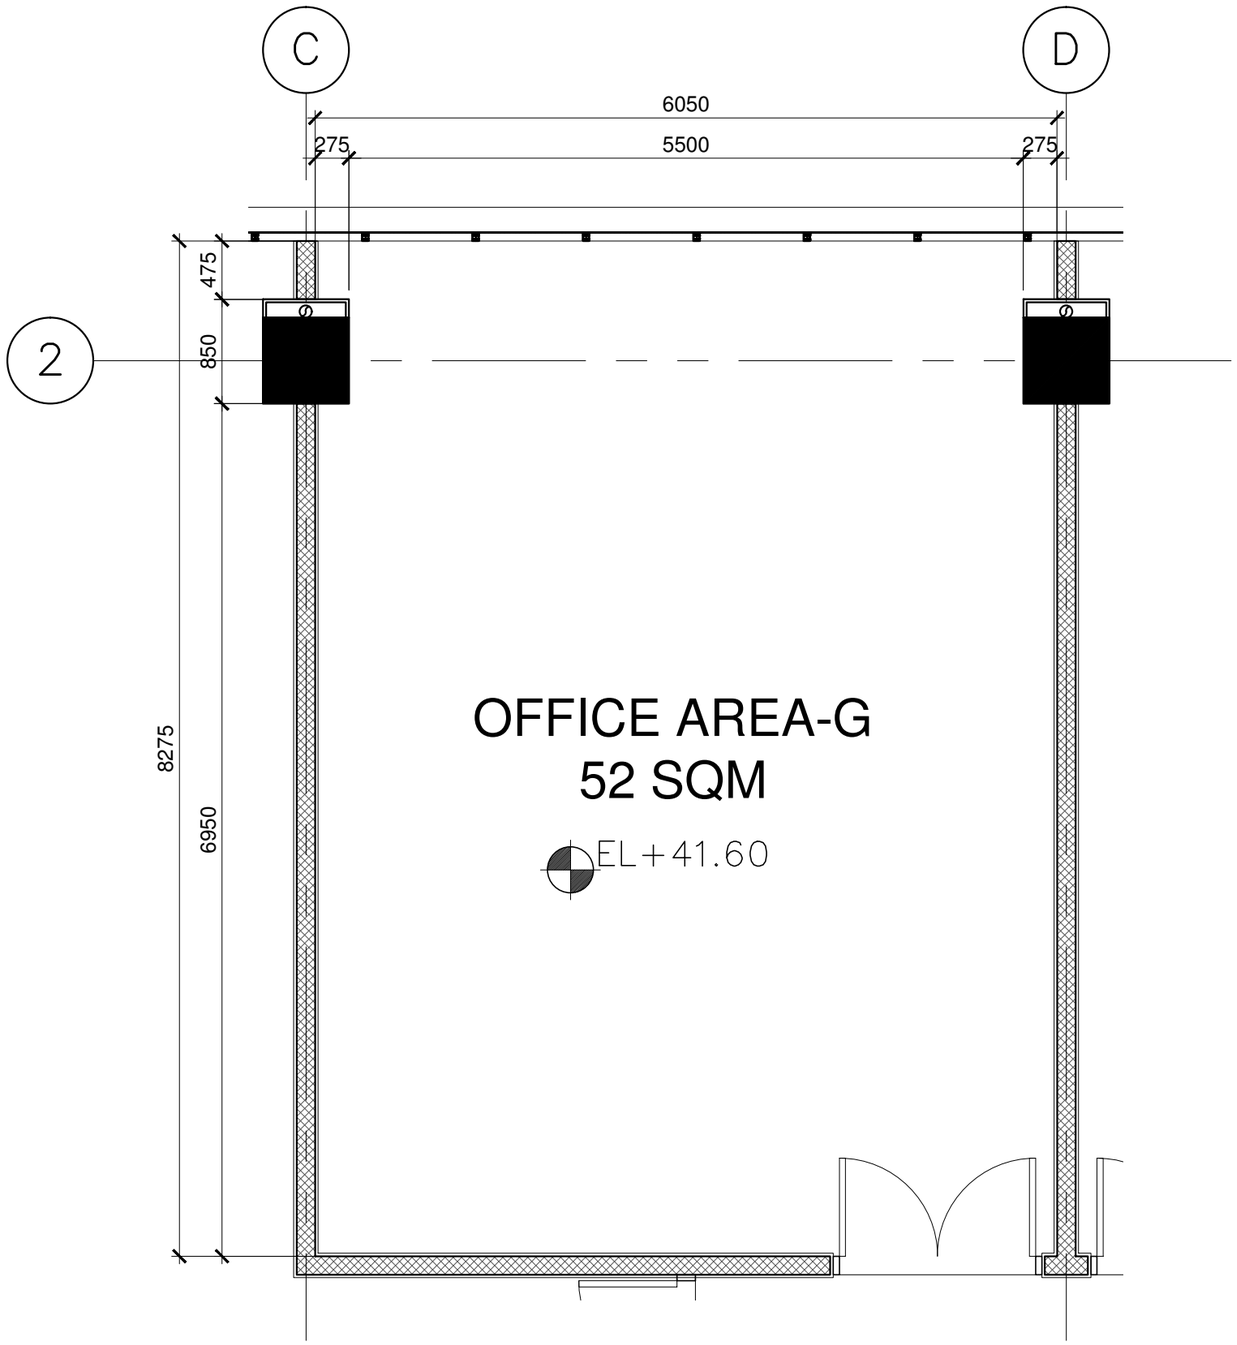

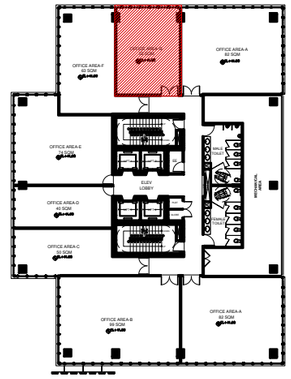

KEY PLAN

OFFICE CONDO

A AR-1.01 OFFICE AREA-G

SCALE 1:50 M.

RMDA ARCHITECTS
ARCHITECTURE . INTERIOR DESIGN . PLANNING
2865 Firlandia St., Makati City 1200, Phils. T/ 8449923 * 8442701 * 8442848
F/ 8935975 E/ rmda.architects@gmail.com * rmdaarchitects@globelines.com

R.A. 9266 Section 33
Drawings and specifications and other contract documents duly signed, stamped or sealed, as instruments of service, are the intellectual property and documents of the architect, whether the object for which they are made is executed or not. It shall be unlawful for any person to duplicate or to make copies of said documents for use in the repetition of and for other projects or buildings, whether executed partly or in whole, without the written consent of architect or author of said documents.

PROJECT & LOCATION:

PARK CENTRALE
OFFICE BUILDING
Cebu IT Park, Cebu City

OWNER:

CEBU LANDMASTERS INC.

SEALS & APPROVALS:

NOT FOR CONSTRUCTION
ADVANCE INFORMATION

ISSUES:

#	DESCRIPTION OF REVISION	DATE

KEY PLAN:

SHEET TITLE:

SCALE:	1:200
DRAWN BY:	LET
CHECKED BY:	RM/JV
DATE:	NOVEMBER 2012

07

© 2012 RMDA ARCHITECTS. ARCHITECTURE + INTERIOR DESIGN + PLANNING

CEBU GlobeNet REALTY
The world's your home. Our business.